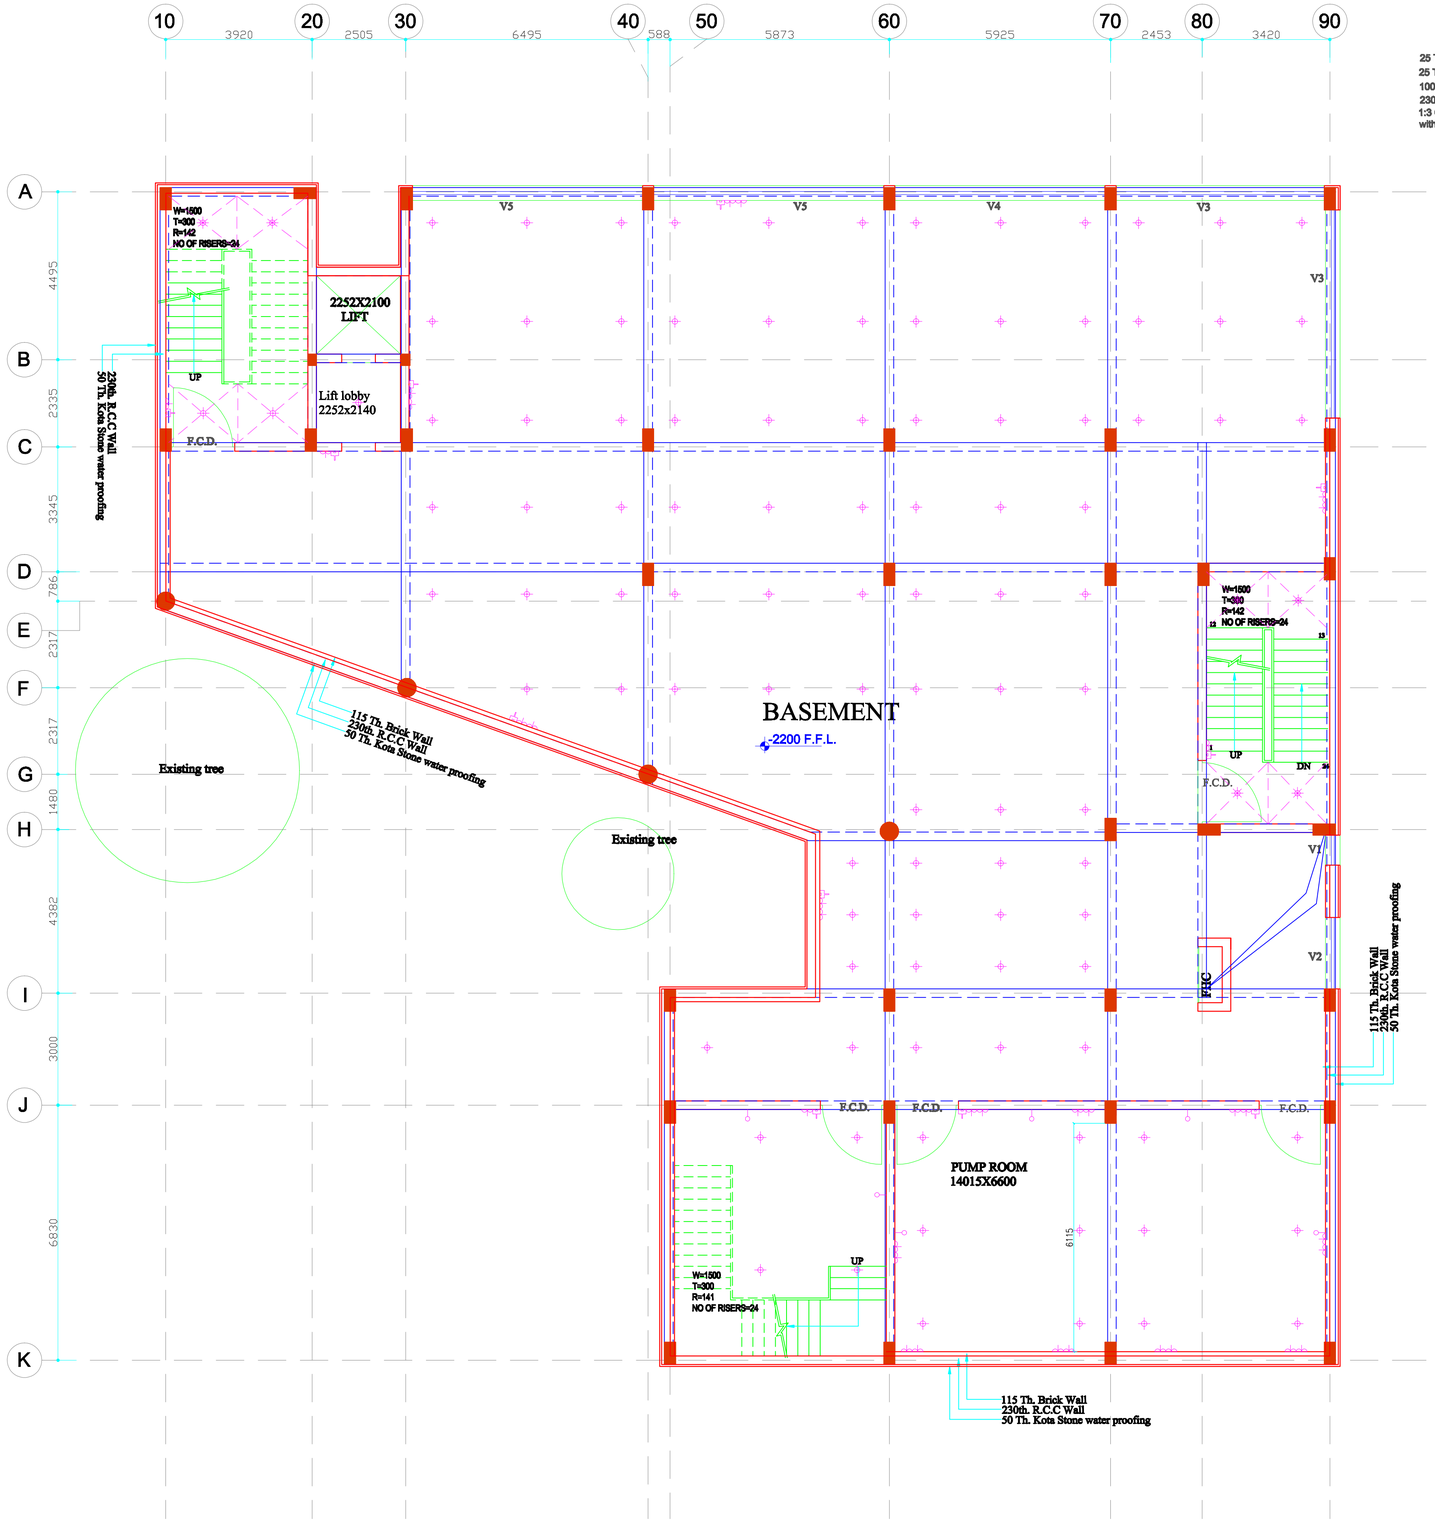

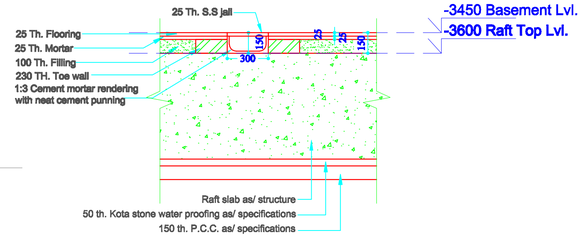

DRAIN SECTION

NOTES

- THIS DRAWING IS INTELLECTUAL COPYRIGHT OF "M/S PRABHAT KUMAR & ASSOCIATES"
- WRITTEN DIMENSION TO BE FOLLOWED, DRAWING NOT TO BE SCALED.
- CONTRACTOR MUST VERIFY ALL DIMENSION ON SITE BEFORE COMMENCING ANY WORK.

NOTE > 1. Cover 40 mm in exposed R.C.C. Slabs, beams and vertical walls in place of normal 25 mm

Schedule of Electrical Fitting

Index	Symbol	Height	
PANIC SWITCH		+450	
CALL BELL SWITCH		+900	
T.V. ON WALL BRACKET		+2100	
SPLIT A/C.		500 BELOW CEILING	
A.C. power point & stabilizer under A/C.		as per window	
Tube light		Ceiling +1400 for counter lights	
Spot Light		Ceiling	
Bracket Light		+2100	
Ceiling/Hood Light		Ceiling/ Hood	Concealed in 6" box in ceiling
Telephone		+450/table top	
T.V.Antenna		+450/table top	
Plug Point 5Amp.		+900/+450	To be given in switch board or 450 vertical drop nor extra cost
Power Point 15Amp.		+900/+450	To be given in switch board or 450 vertical drop nor extra cost
Switch Board		+900	
Buzzer		+2100	
Exhaust Fan		as per window	
Geyser-socket with geyser &switch at SB		+2100	
Gate Light		As per design	
Hanging Light		Ceiling	
CC T.V. Monitor / Camera		+900 / +2100	
Fan		Ceiling	
Intruder sensor		300 below ceiling	
Chandelier/ Multi-hanging lights		Ceiling	
Wall Fan		+2100	
Speaker		wall as/detail	
Letter box light		+1200	
Recessed Light		+450	
Track Light		Ceiling	
magnetic contact		in lintol	
security bell		+2100	
water light		as/design	
Search light		as/design	
Electrical chimney with hood lights		as/manufact.	
Water purifier		as/manufact.	
Electrical pannel		as/manufact.	
Distribution board	D.B	as/manufact.	
Curtain actuator (SAMP PLUG)		+2400	
BEVERAGE PUMP			
PROJECTOR		Ceiling	
Vertical BOLLARD Light		as/manufact.	
Plant Focus Light		as/design	
Foot Light		+300 / as/design	
Floor Light		in floor as/design	
Bulk Head Light		+2100	
Upword focus light		As/design	

NOTE:-
1. All level Are Takan From Finish Floor Level.
2. Ceiling fan can be placed where symbol is marked. (For Toilets Only).
3. Bed side electrical points may be at +450.
4. Power points shall be at +1000 on the kitchen/ toilet counters
5. Co-ordinate points with furniture heights
6.All Concealed Ceiling Light are in 6" Recessed box

Combinations

Bed side left board 2 nos. 16A/6pin Switch Socket Outlet bed side light switch+fan switch	SB	BSL	400 to top of box from AFF 800 from AFF only wiring required	As/ Furniture
Bed side Right board 2 nos. 16A/6pin Switch Socket Outlet +Telephone outlet +LAN outlet +bunker light switch +spare socket	SB	BSL	400 to top of box from AFF 800 from AFF only wiring required	As/ Furniture
TV cabinet 2 nos. 16A/6pin switch socket outlet +Telephone outlet +TV antenna outlet	CT		400 from AFF outlet for cabinet lights	As/ Furniture
Wash Basin Counter 2 nos. 16A/6pin switch socket outlet + Switch Board switch off to 2' away from the wash basin	CWB		800 from AFF for table counter 1000 bottom from AFF for mirror counter	As / Toilet detail
Study table 2 nos. 16A/6pin switch socket outlet +Telephone outlet +LAN+switch	CST	LAN	800 from AFF outlet for CPU at +300	As/ Furniture
For Dress 2nos.16A/6pin switch socket outlet+switch	DR		800 from AFF for table counter	As/ Furniture

AC Copper pipe
AC drainage pipe

Coordinated with
- Structure
- Electrical
- Sanitary / Water Supply
- Interior
- HVAC
- Landscape

Architects
Prabhat Kumar & Associates
architects,planners and project management consultants
RMT-316,B-2, Mahaveera Tower, LSC,
Next to Geetanjali Hospital, Geetanjali.
Near Aurobindo College, ND-17.
Ph.:011-41882293,9868928494,9868568511
E-mail:-prabhat_arch@yahoo.com

Project
PROPOSED RESEARCH CENTER
HINDU COLLEGE, DELHI
UNIVERSITY, DELHI

Project North

Client
HINDU COLLEGE, DELHI
UNIVERSITY, DELHI

Title
BASEMENT FLOOR ELECTRICAL PLAN

Date
08.03.2016
Scale

Checked by	Drawn by	Project no.	Drawing no.
PRABHAT	KARAN SHARMA	16/05	EL - 01

Basement floor plan